

MONUMENT RECORD
State of Indiana - County of Monroe

Section: 32

Township: 10 North


Range: 1 West

Corner ID: Wash G-21

Monument Description & Remarks: 5/8" Rebar with 2" aluminum cap, "MICHAEL E. SHEPPARD LS# 200100021". Survey Sign 5ft above ground at pt. B

References On File: Michael E. Sheppard survey, Howard Halderman (2007), on file in Recorder Office cabinet S, envelope 389

RECOVERY TIE DRAWING
Field Book 40 Page No. 33

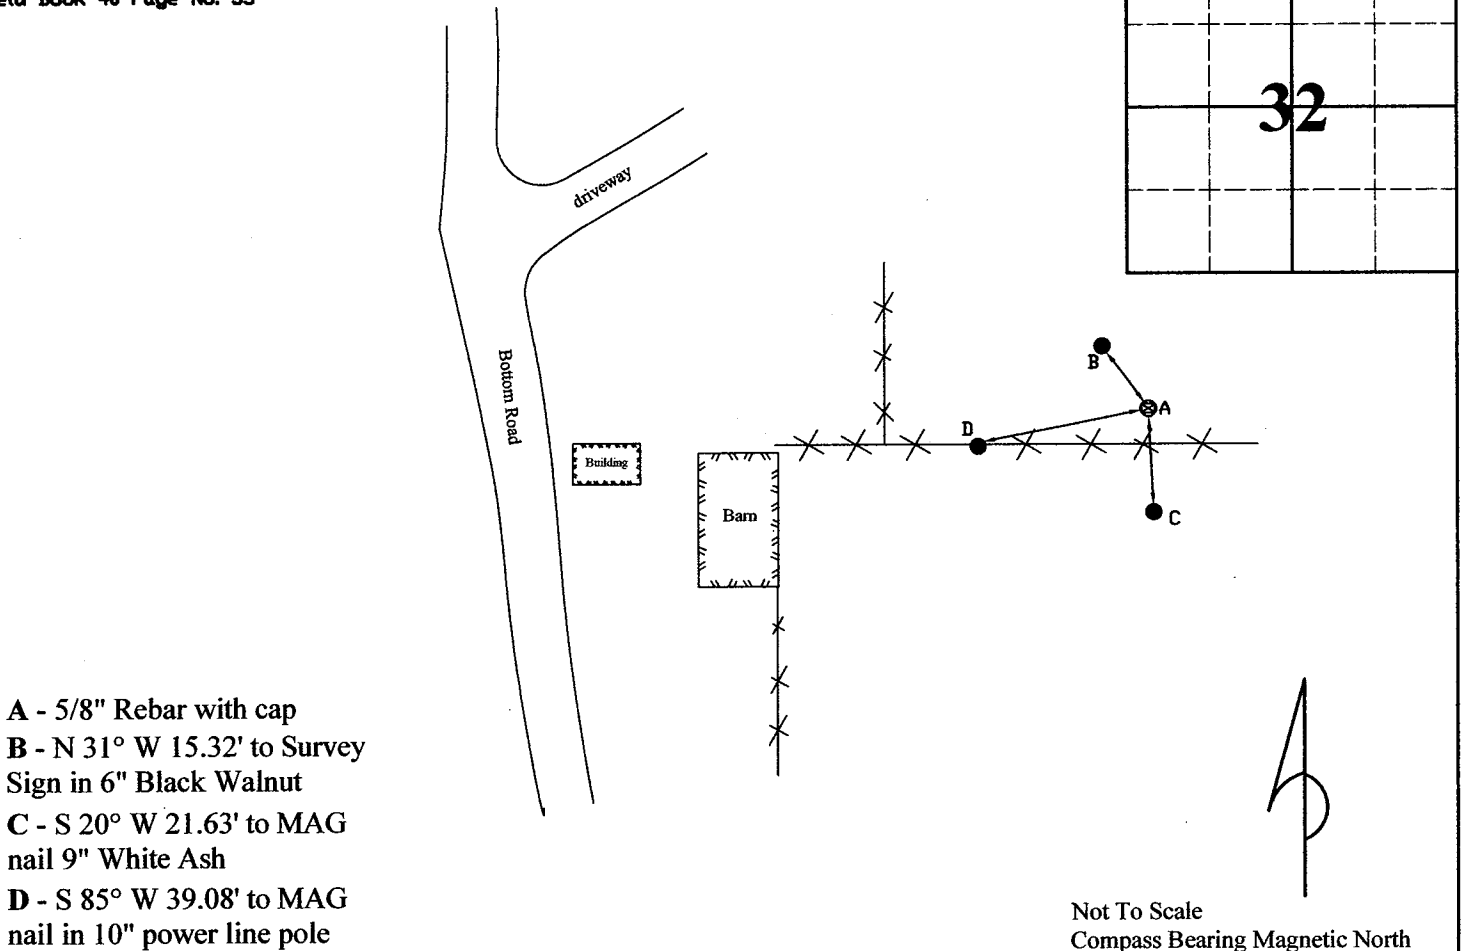


- A - 5/8" Rebar with cap
- B - N 31° W 15.32' to Survey Sign in 6" Black Walnut
- C - S 20° W 21.63' to MAG nail 9" White Ash
- D - S 85° W 39.08' to MAG nail in 10" power line pole

Not To Scale
Compass Bearing Magnetic North

I, Kevin P. Enright, Monroe County Surveyor, hereby certify that this document was prepared under my direction in accordance with the provisions of section 36-2-12-11 of the Indiana Code; and the above data is given under my hand and seal this 16th day of January, 2008.

Kevin Enright

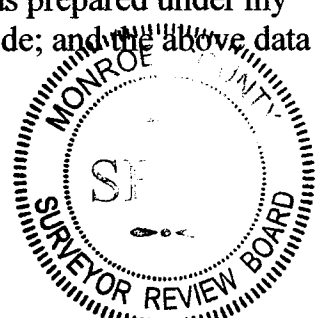

Administered by the Monroe County Surveyor Review Board

Date: 2/12/2008